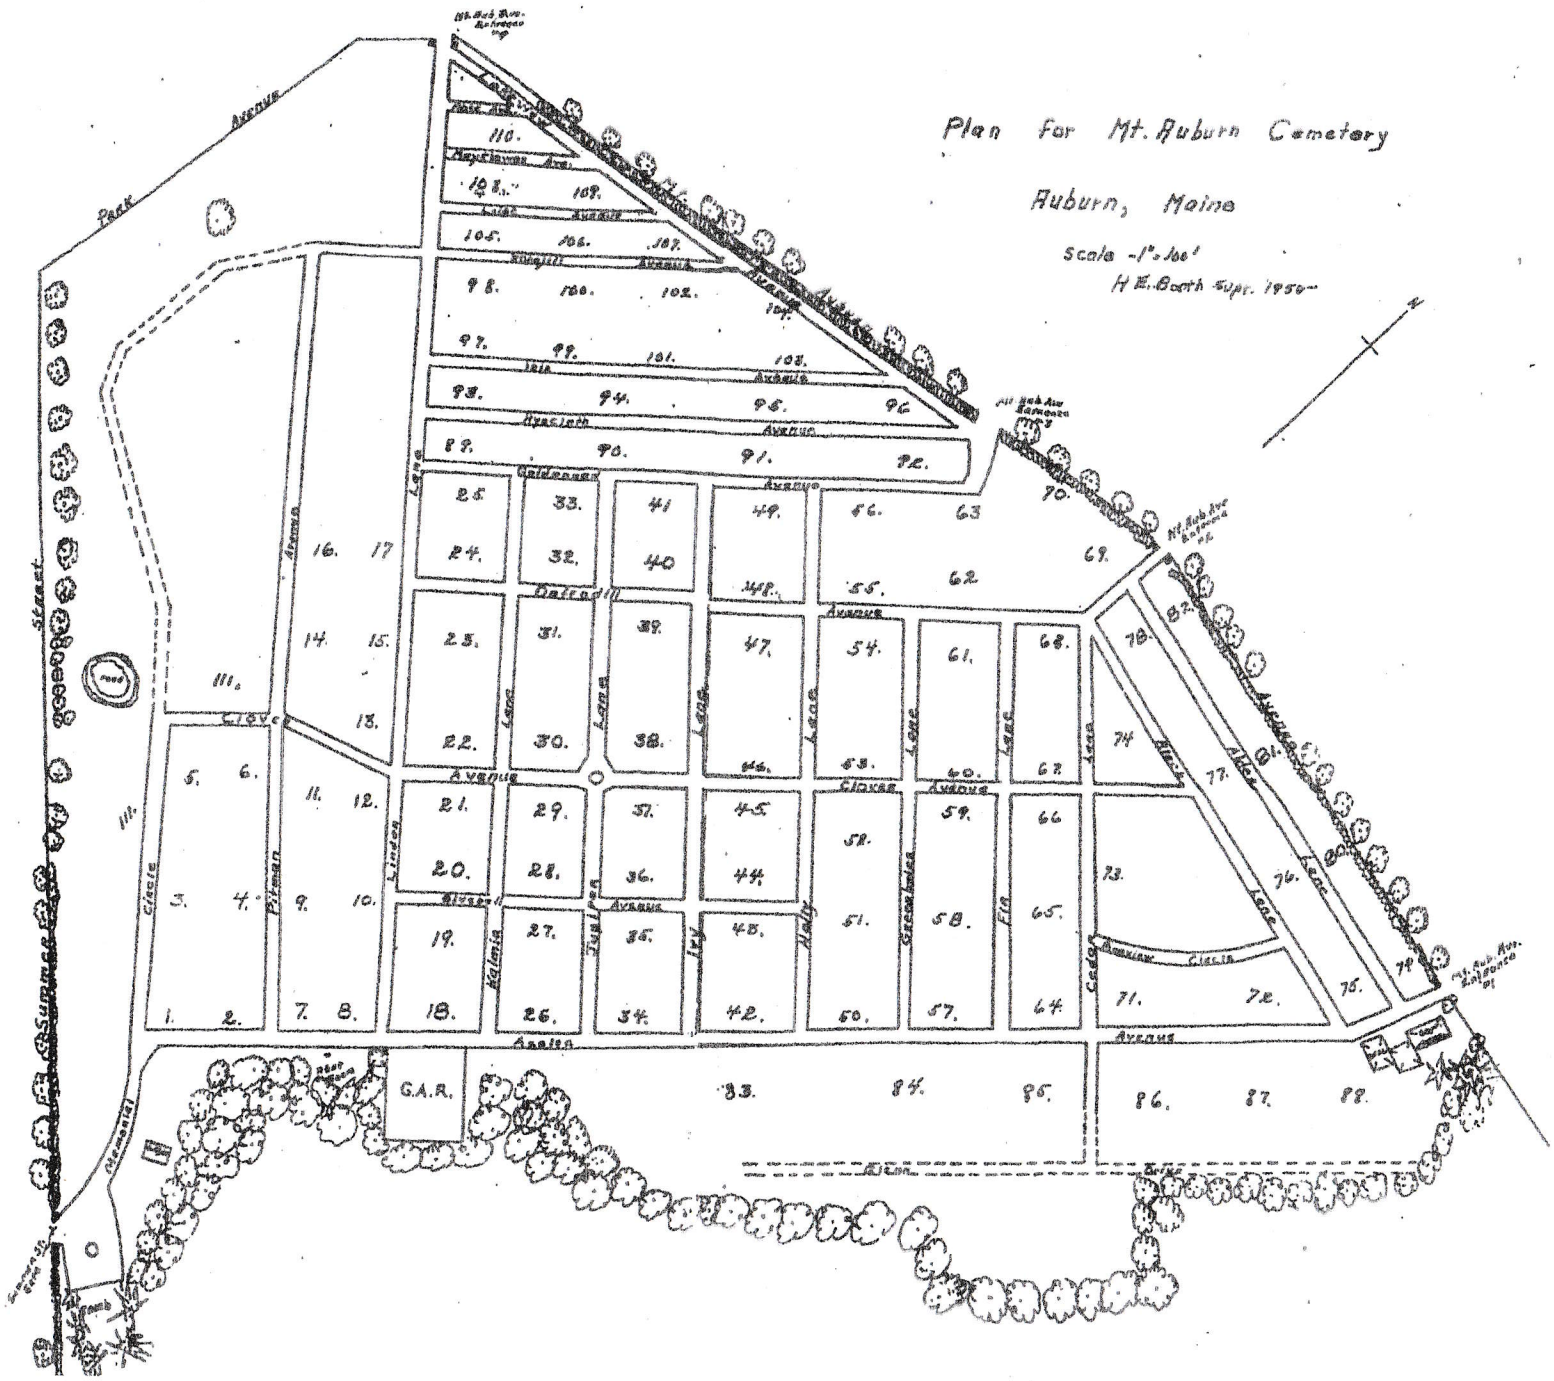
Plan for Mt. Auburn Cemetery
Auburn, Maine
Scale - 1" = 100'
H.E. Booth Supt. 1950
Park Avenue
Summer Street
Mt. Sub. Ave. Entrance
Mt. Sub. Ave. Entrance
Mt. Sub. Ave. Entrance